

technical information sheet


Cuts, notches and holes in e-beam bearers and joists

Introduction


Cuts, notches and holes in Wesbeam e-beam bearers and joists can be made in accordance with AS1684.2:2021-Residential timber-framed construction – Part 2: Non-Cyclonic areas.

Cuts, notches and holes shall not exceed the sizes, nor be at closer spacing that those outlined below.

Cuts and Notches

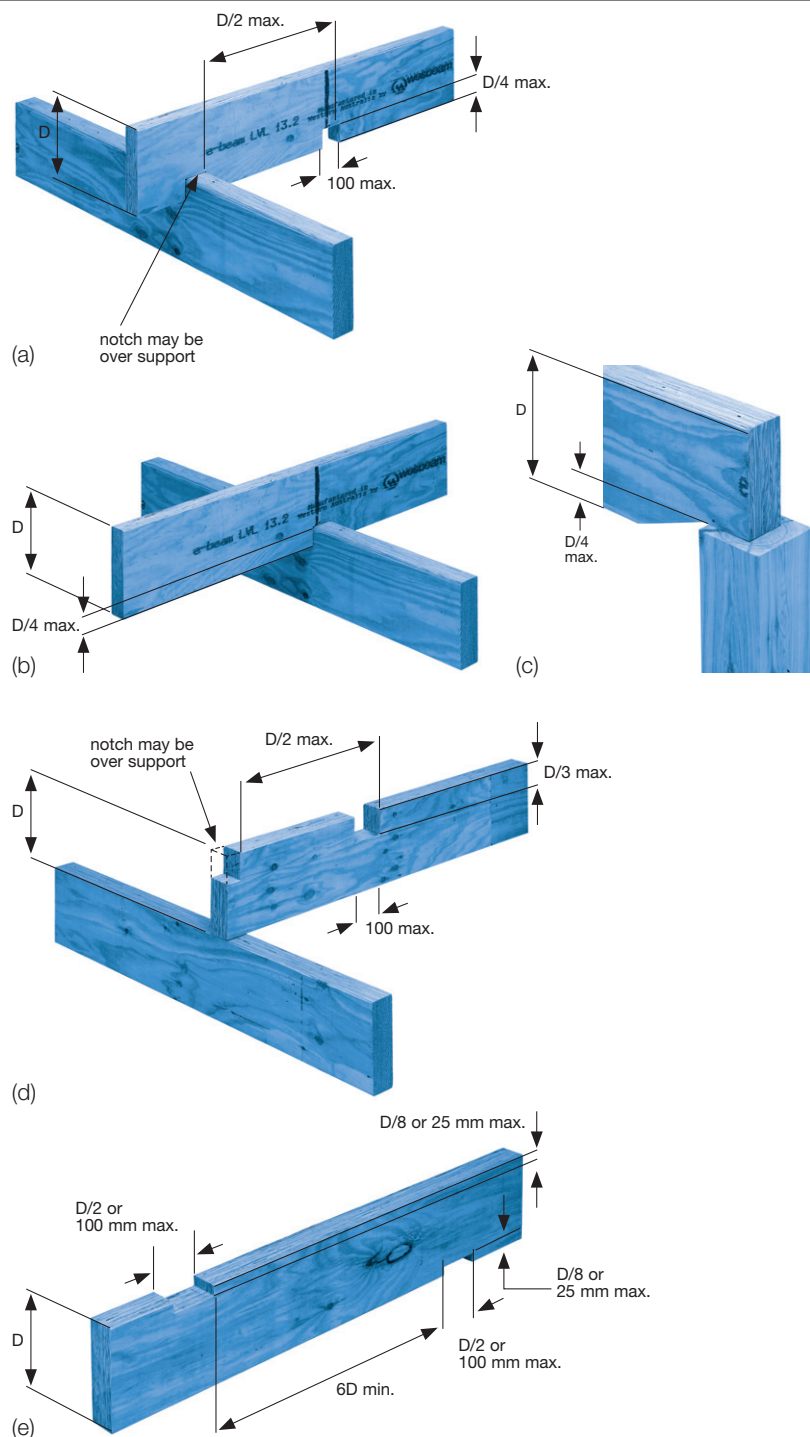

Holes

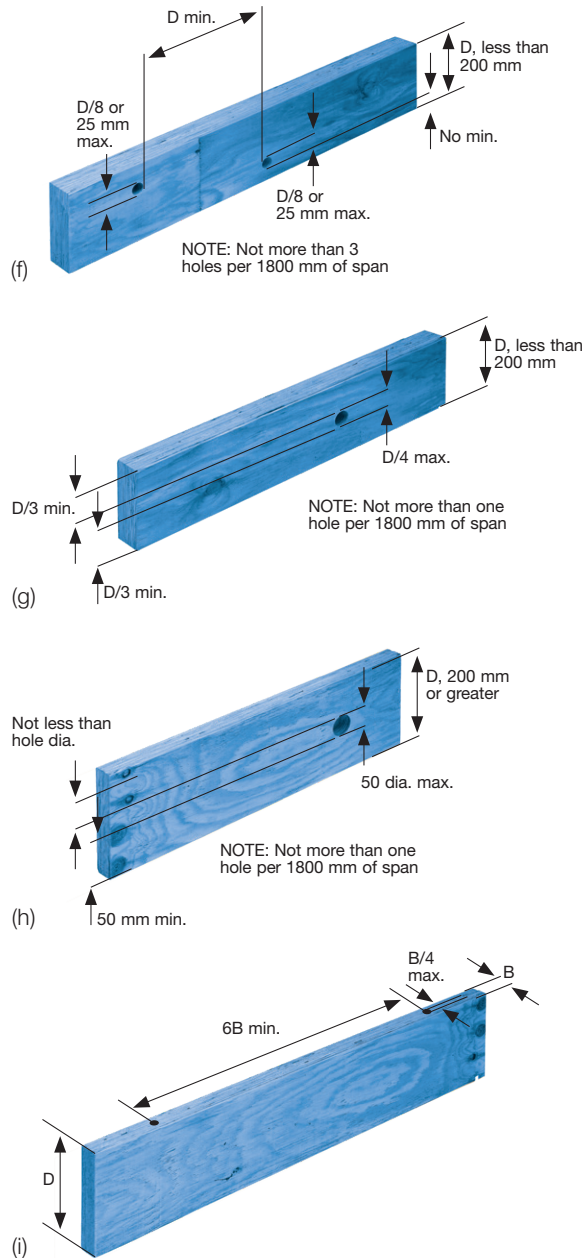

© Wesbeam Pty Limited
ABN 89 004 268 017
WESB0775 February 2026

WESTERN AUSTRALIA

190 Pederick Road
Neerabup | WA | 6031

T 08 9306 0400

E sales.wa@wesbeam.com

QUEENSLAND

3 Bult Drive
Brendale | QLD | 4500

T 07 3385 3900

E sales.qld@wesbeam.com

SOUTH AUSTRALIA

200 Cavan Road
Dry Creek | SA | 5094

T 08 8214 8500

E sales@wesbeam.com

VICTORIA

Rear | 35 Greens Road
Dandenong South | VIC | 3175

T 03 8782 9500

E sales.vic@wesbeam.com

NEW SOUTH WALES

8-24 Dunheved Circuit
St Marys | NSW | 2760

T 02 8856 8400

E sales.nsw@wesbeam.com

TECH HOTLINE

T 1300 356 460